NAME OF WORK : PROVIDING CEMENT CONCRETE ROADS TO YELAHANKA JANATHA LAYOUT AT WARD NO.01

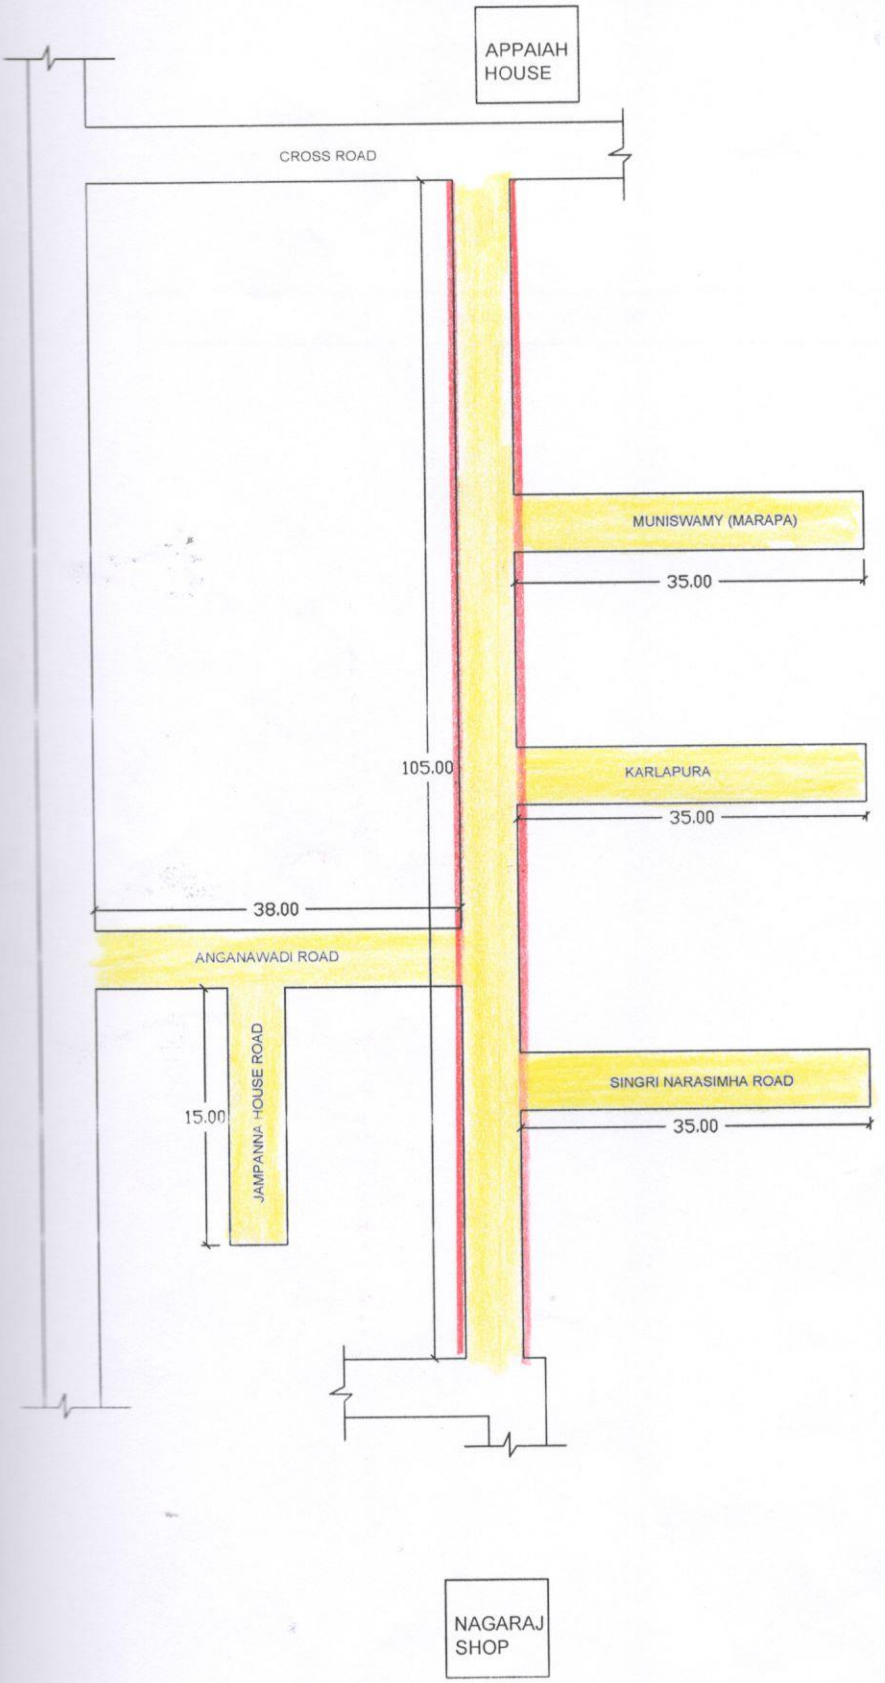

KEY : NOT TO SCALE

N

INDEX

- DESILTING DRAIN
- CC ROAD

Assistant Engineer
Ward No.01
B.B.M.P

Assistant Executive Engineer
Yelahanka Sub-Division
B.B.M.P

NAME OF WORK : PROVIDING CEMENT CONCRETE ROADS TO YELAHANKA JANATHA LAYOUT AT WARD NO.01

KEY : NOT TO SCALE

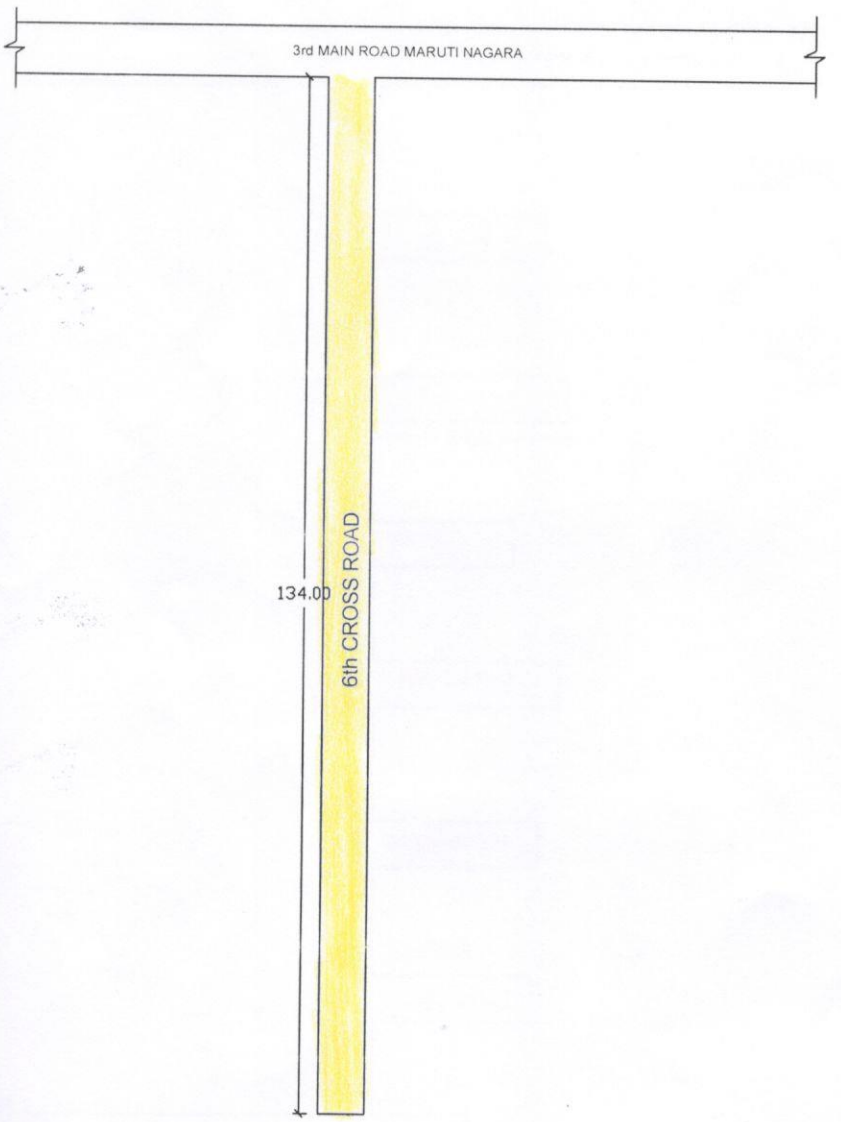

INDEX

– CC ROAD

Assistant Engineer
Ward No.01
B.B.M.P

Assistant Executive Engineer
Yelahanka Sub-Division
B.B.M.P

NAME OF WORK : PROVIDING CEMENT CONCRETE ROADS TO YELAHANKA JANATHA LAYOUT AT WARD NO.01

KEY : NOT TO SCALE

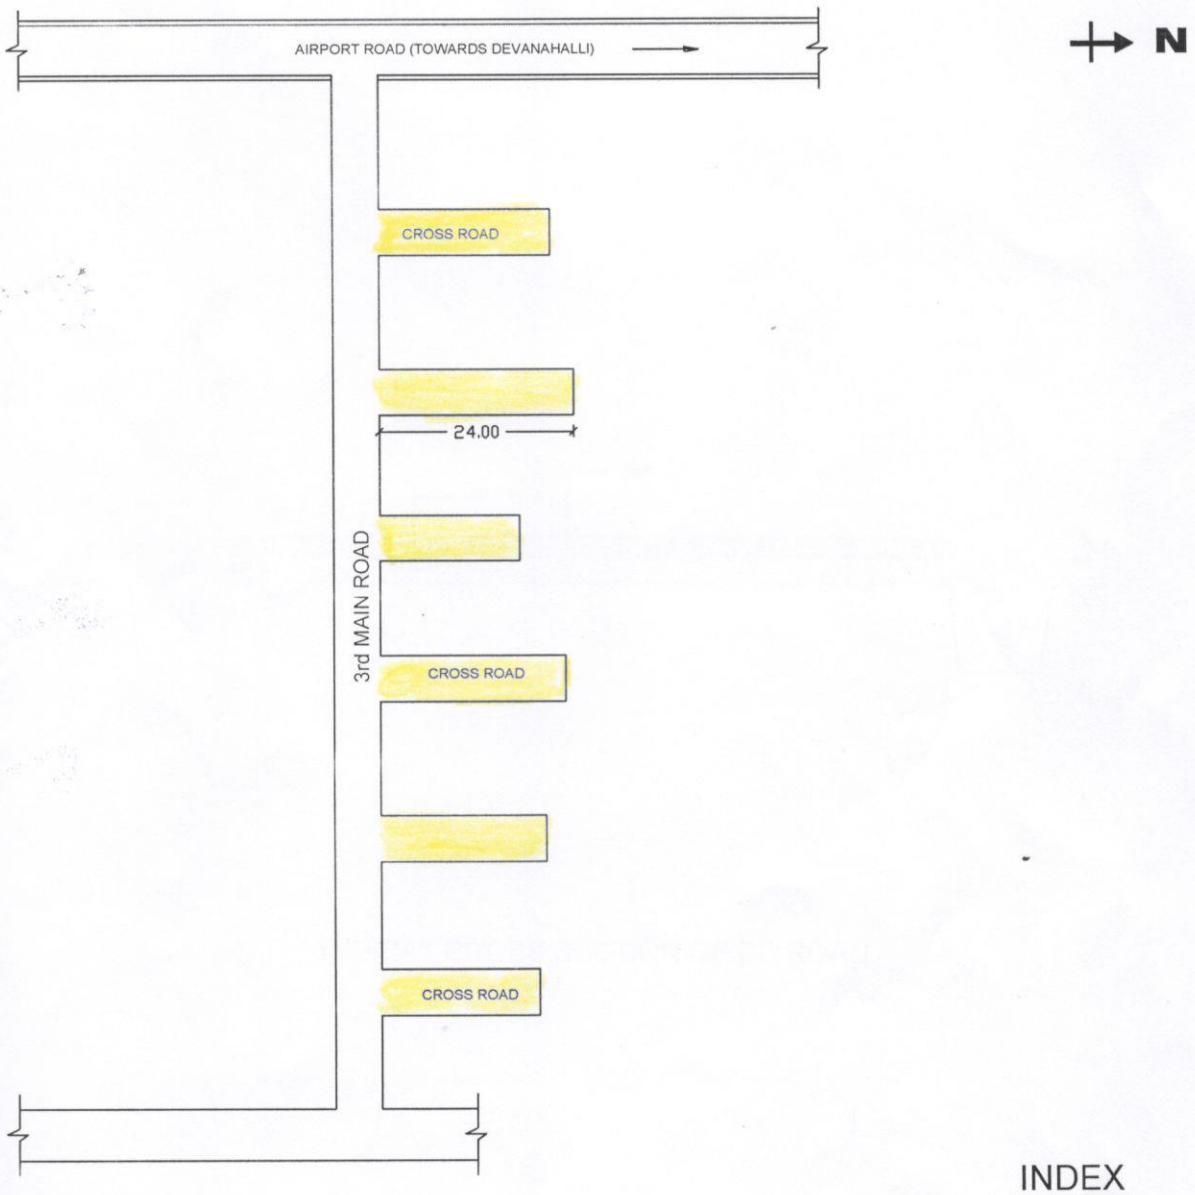

INDEX

– CC ROAD

Assistant Engineer
Ward No.01
B.B.M.P

Assistant Executive Engineer
Yelahanka Sub-Division
B.B.M.P

NAME OF WORK : PROVIDING CEMENT CONCRETE ROADS TO YELAHANKA JANATHA LAYOUT AT WARD NO.01

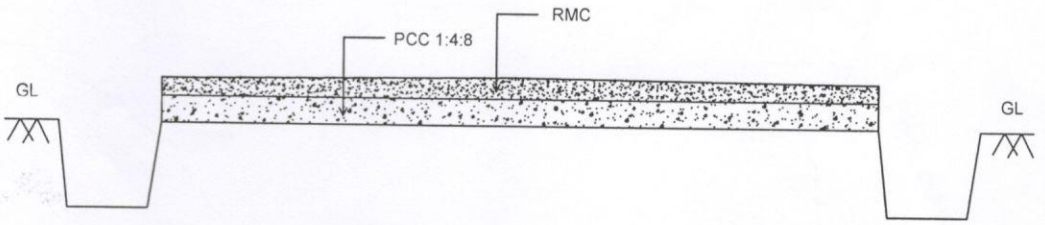

TYPICAL CROSS SECTION OF CC ROAD

YELAHANKA ZONE
WARD 1-KEMPEGOWDA WARD

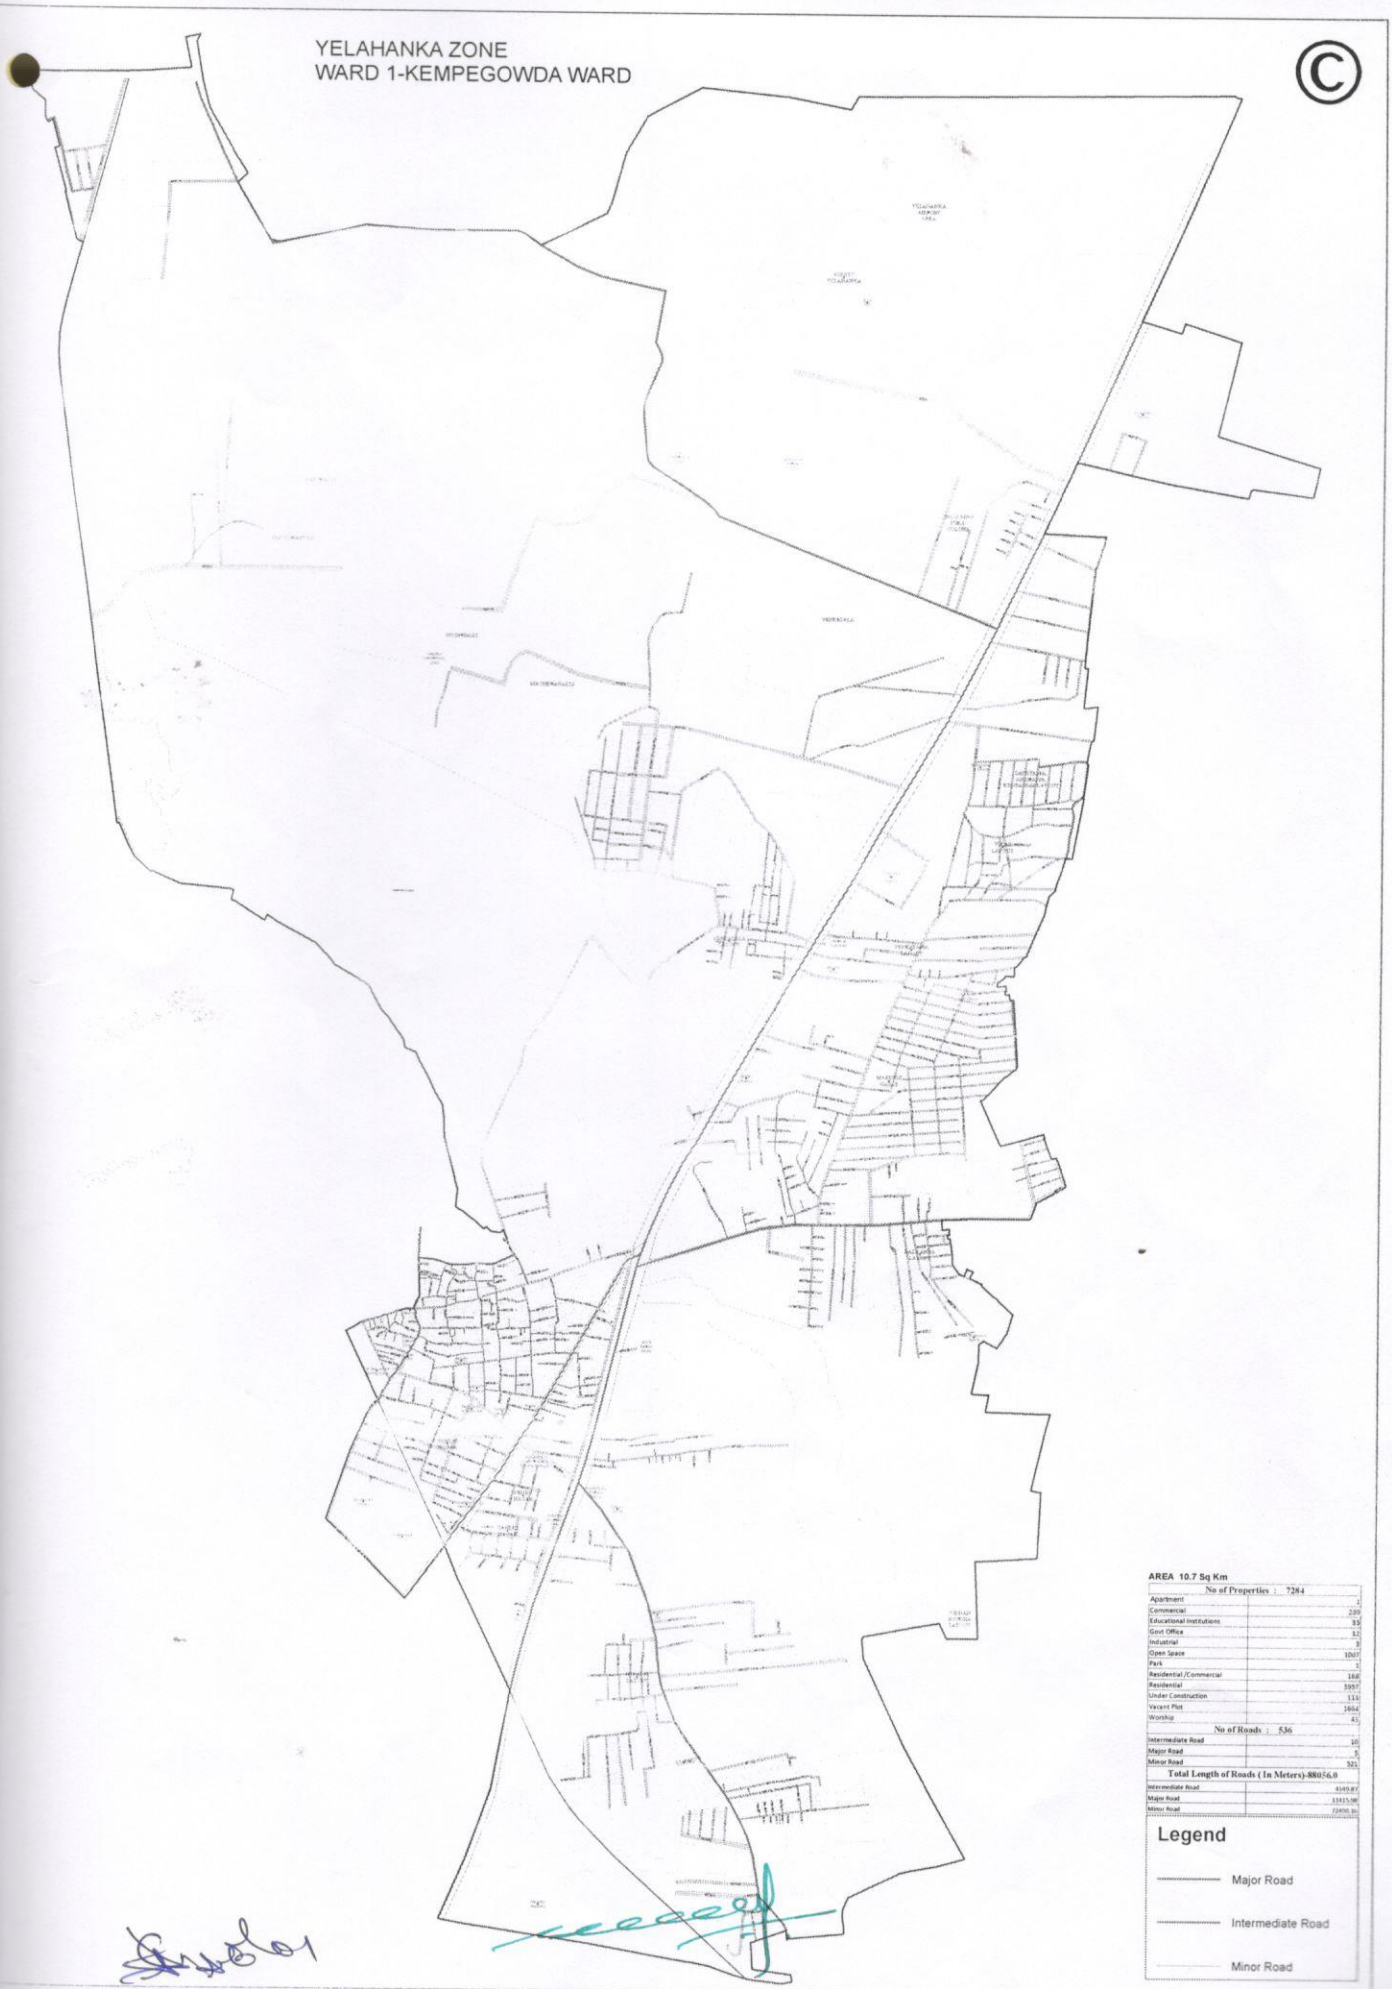

AREA 10.7 Sq Km

No of Properties : 7284	
Apartment	2
Commercial	289
Educational Institutions	33
Govt Office	33
Industrial	3
Open Space	1007
Park	1
Residential /Commercial	168
Residential	3957
Under Construction	133
Vacant Plot	1604
Worship	41
No of Roads : 536	
Intermediate Road	10
Major Road	5
Minor Road	521
Total Length of Roads (In Meters)-88056.0	
Intermediate Road	8149.87
Major Road	13415.98
Minor Road	72490.95

Legend

- Major Road
- Intermediate Road
- Minor Road